


COOTE STREET, KENSINGTON

TREE PLANTING WORKS

PROPOSED LANDSCAPE PLAN

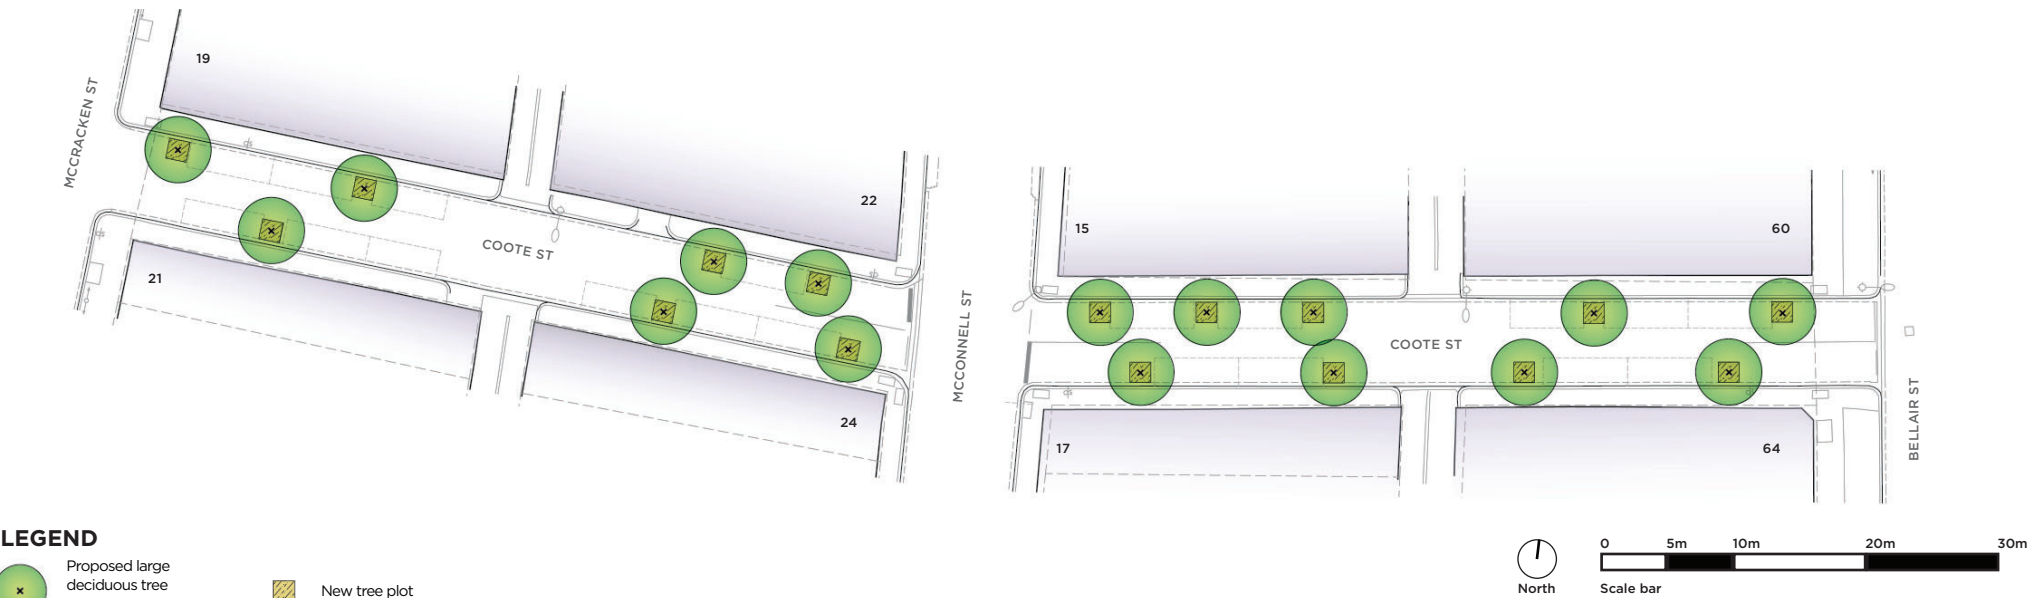

PRECINCT PLAN IMPLEMENTATION

The City of Melbourne is proposing to plant new trees in Coote Street as part of the implementation of the *Urban Forest Strategy 2012-2032*.

The planting proposal is guided by the principles and recommendations of the *Kensington Urban Forest Precinct Plan*.

CONTACT

For further information, please contact
City of Melbourne via:
Telephone: 03 9658 9658
Email: melbourneurbanforest@melbourne.vic.gov.au
MELBOURNE.VIC.GOV.AU

PROPOSAL

16 new Jacaranda trees (*Jacaranda mimosifolia*), planted in new tree plots within the road, on both sides of the street.

PARKING	
Existing (estimated)	21
Proposed	19

PROPOSED SPECIES




Jacaranda mimosifolia
Blue Jacaranda

MCCONNELL STREET, KENSINGTON

TREE PLANTING WORKS

PROPOSED LANDSCAPE PLAN, 1 OF 4

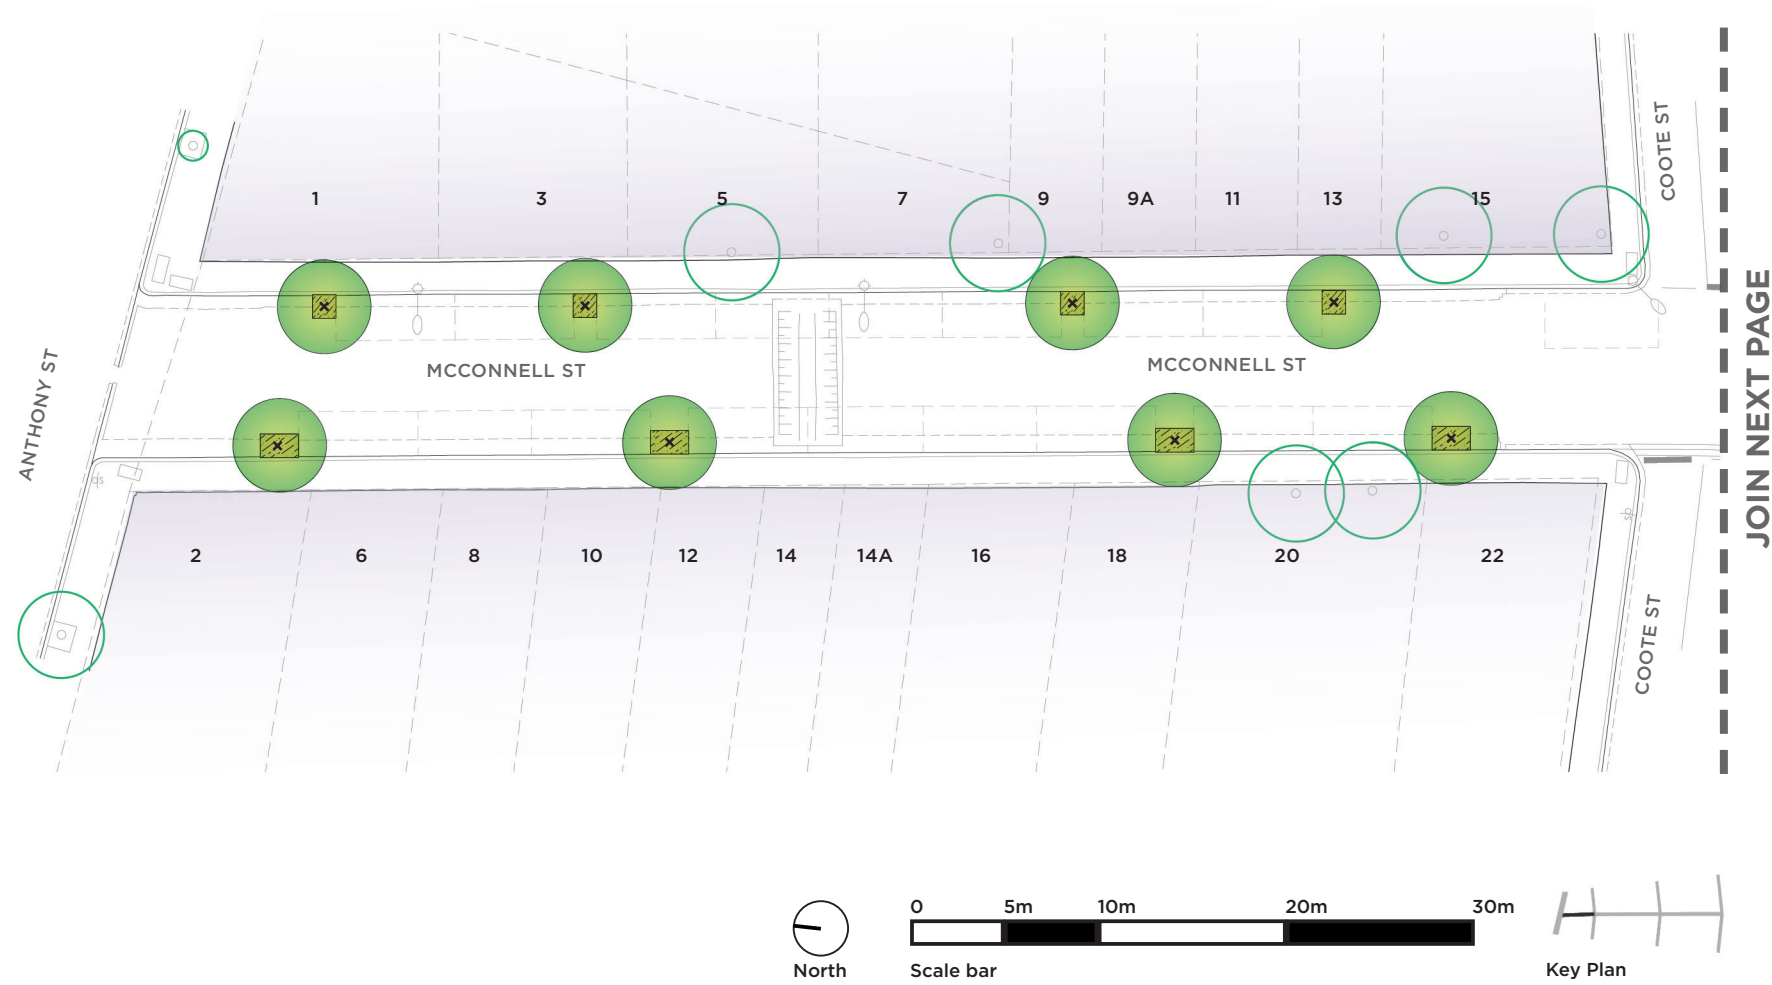

LEGEND

- Proposed large deciduous tree *Liquidambar styraciflua*
- New tree plot
- Existing Tree

CONTACT

For further information, please contact
City of Melbourne via:
Telephone: 03 9658 9658
Email: melbourneurbanforest@melbourne.vic.gov.au
MELBOURNE.VIC.GOV.AU

PRECINCT PLAN IMPLEMENTATION

The City of Melbourne is proposing to plant new trees in McConnell Street as part of the implementation of the *Urban Forest Strategy 2012-2032*.

The planting proposal is guided by the principles and recommendations of the *Kensington Urban Forest Precinct Plan*.

PROPOSAL

35 new fruitless Sweet Gum trees (*Liquidambar styraciflua*), planted in new tree plots within the road, on both sides of the street.

PARKING	
Existing (estimated)	104
Proposed	93

PROPOSED SPECIES




Liquidambar styraciflua
Sweet Gum



MCCONNELL STREET, KENSINGTON

TREE PLANTING WORKS

PROPOSED LANDSCAPE, PLAN 2 OF 4

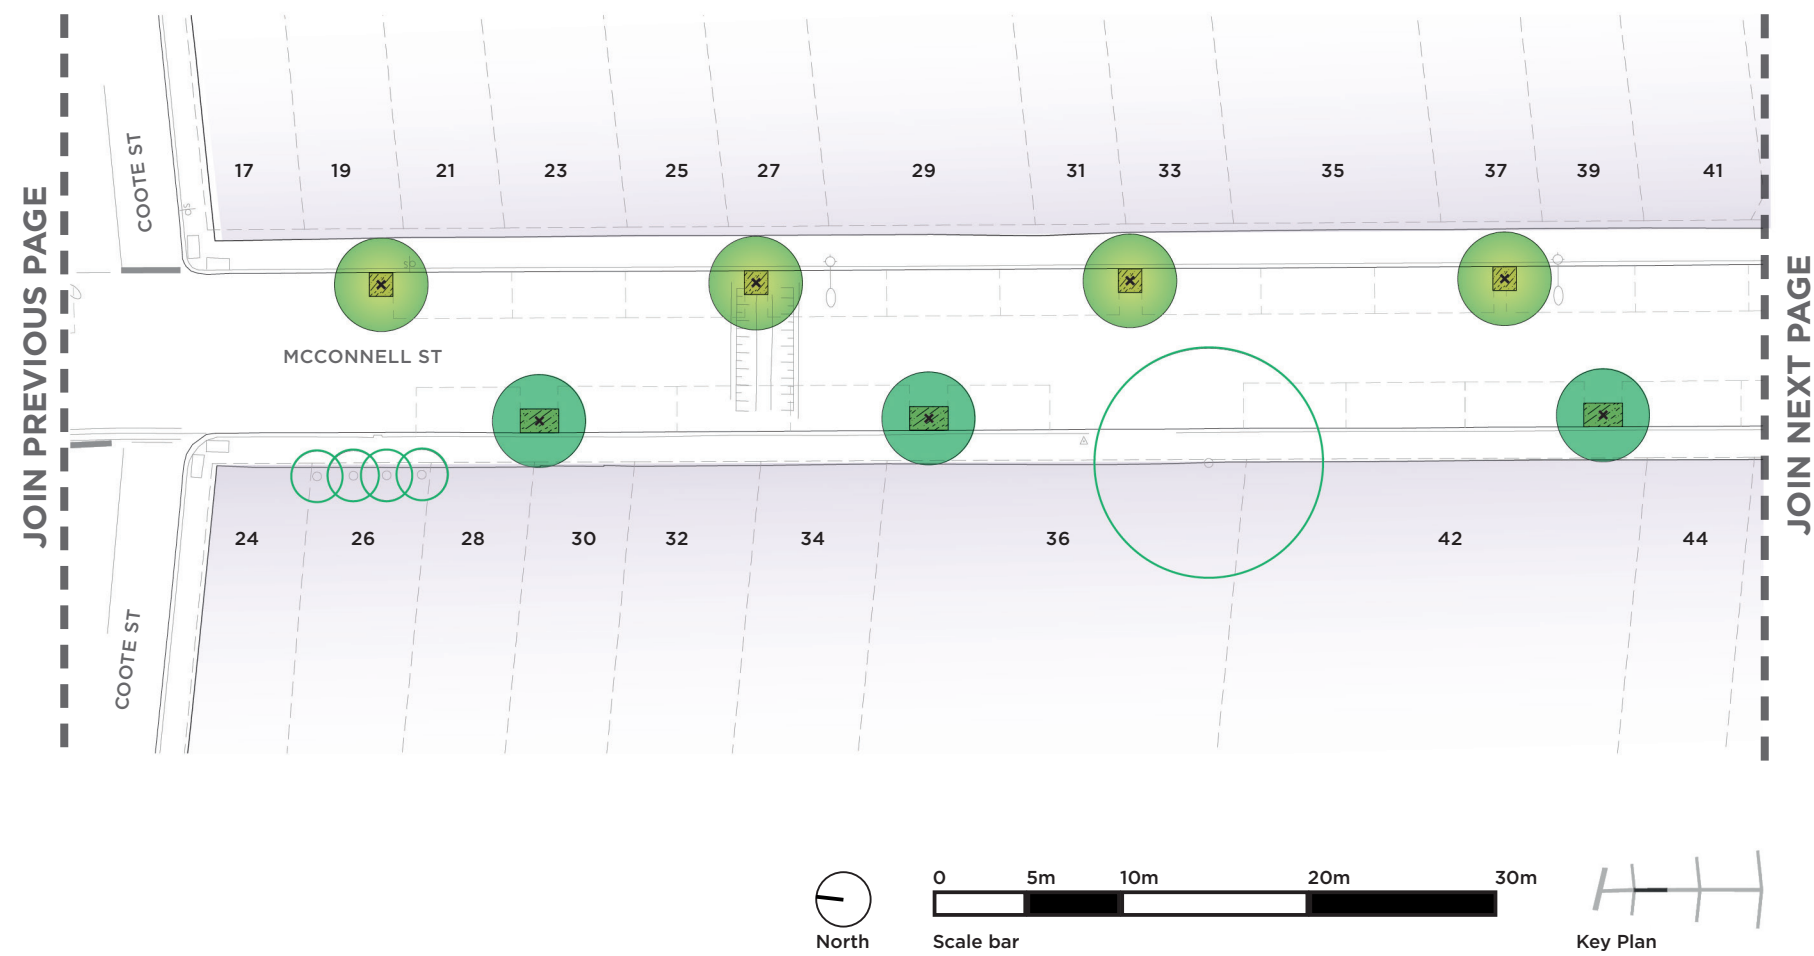

LEGEND

- Proposed large deciduous tree *Liquidambar styraciflua*
- Proposed large deciduous tree *Liquidambar styraciflua*
Plot to be confirmed, subject to changes to underground utility offsets
- New tree plot
- Existing Tree

CONTACT

For further information, please contact
City of Melbourne via:
Telephone: 03 9658 9658
Email: melbournurbanforest@melbourne.vic.gov.au
MELBOURNE.VIC.GOV.AU

PRECINCT PLAN IMPLEMENTATION

The City of Melbourne is proposing to plant new trees in McConnell Street as part of the implementation of the *Urban Forest Strategy 2012-2032*.

The planting proposal is guided by the principles and recommendations of the *Kensington Urban Forest Precinct Plan*.

PROPOSAL

35 new fruitless Sweet Gum trees (*Liquidambar styraciflua*), planted in new tree plots within the road, on both sides of the street.

PARKING	
Existing (estimated)	104
Proposed	93

PROPOSED SPECIES





Liquidambar styraciflua
Sweet Gum



McCONNELL STREET, KENSINGTON

TREE PLANTING WORKS

PROPOSED LANDSCAPE, PLAN 3 OF 4

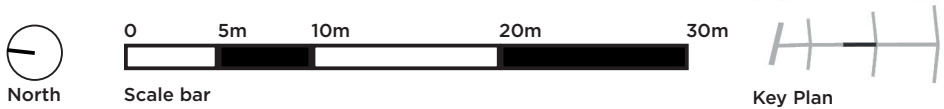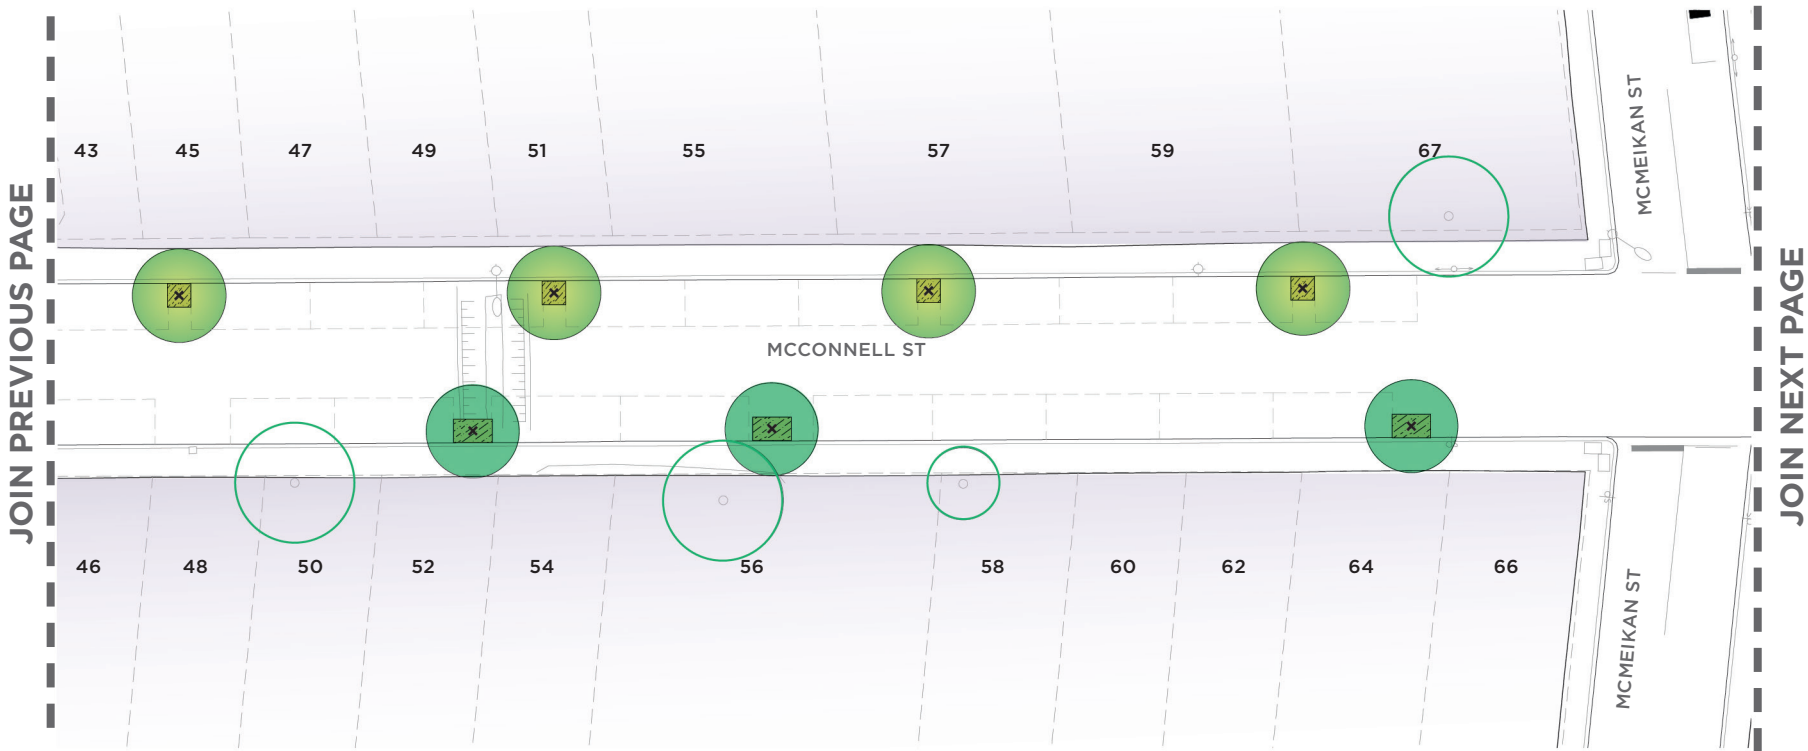

LEGEND

- Proposed large deciduous tree *Liquidambar styraciflua*
- Proposed large deciduous tree *Liquidambar styraciflua*
Plot to be confirmed, subject to changes to underground utility offsets
- New tree plot
- Existing Tree

CONTACT

For further information, please contact
City of Melbourne via:
Telephone: 03 9658 9658
Email: melbournurbanforest@melbourne.vic.gov.au
MELBOURNE.VIC.GOV.AU

PRECINCT PLAN IMPLEMENTATION

The City of Melbourne is proposing to plant new trees in McConnell Street as part of the implementation of the *Urban Forest Strategy 2012-2032*.

The planting proposal is guided by the principles and recommendations of the *Kensington Urban Forest Precinct Plan*.

PROPOSAL

35 new fruitless Sweet Gum trees (*Liquidambar styraciflua*), planted in new tree plots within the road, on both sides of the street.

PARKING	
Existing (estimated)	104
Proposed	93

PROPOSED SPECIES




Liquidambar styraciflua
Sweet Gum



MCCONNELL STREET, KENSINGTON


TREE PLANTING WORKS

PROPOSED LANDSCAPE, PLAN 4 OF 4

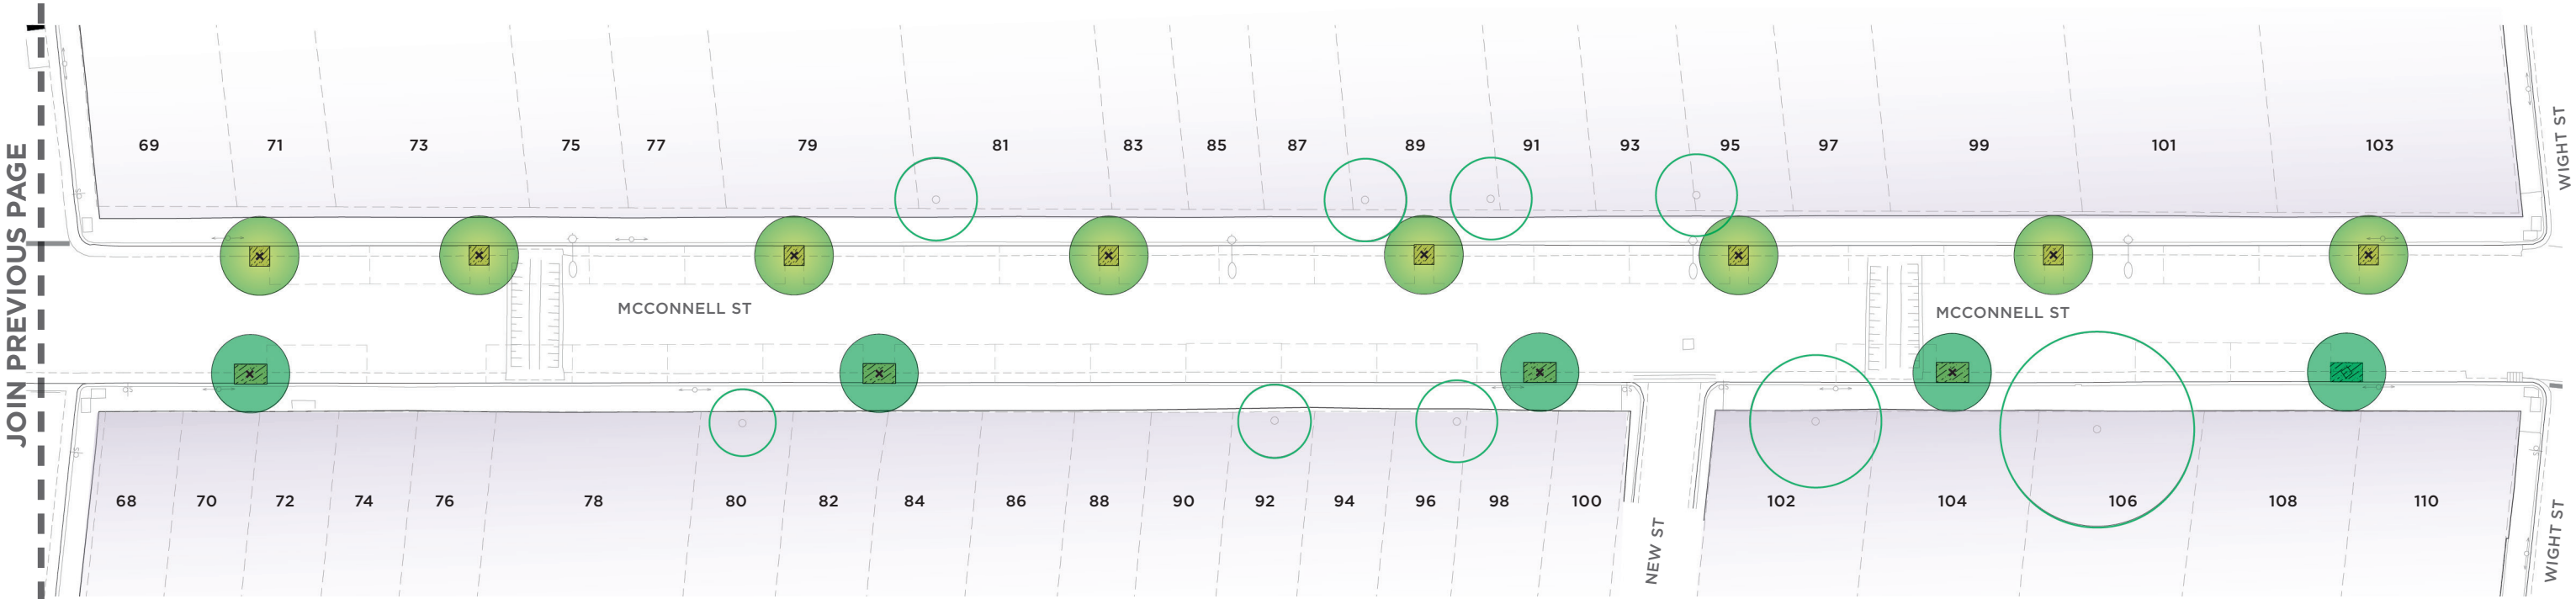

LEGEND

- Proposed large deciduous tree *Liquidambar styraciflua*
- Proposed large deciduous tree *Liquidambar styraciflua*
Plot to be confirmed, subject to changes to underground utility offsets
- New tree plot
- Existing Tree

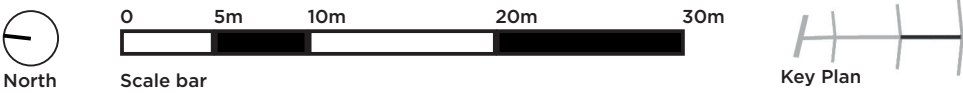

PRECINCT PLAN IMPLEMENTATION

The City of Melbourne is proposing to plant new trees in McConnell Street as part of the implementation of the *Urban Forest Strategy 2012-2032*.

The planting proposal is guided by the principles and recommendations of the *Kensington Urban Forest Precinct Plan*.

PROPOSAL

35 new fruitless Sweet Gum trees (*Liquidambar styraciflua*), planted in new tree plots within the road, on both sides of the street.

PARKING	
Existing (estimated)	104
Proposed	93

PROPOSED SPECIES



Liquidambar styraciflua
Sweet Gum

CONTACT


For further information, please contact
City of Melbourne via:
Telephone: 03 9658 9658
Email: melbourneurbanforest@melbourne.vic.gov.au
MELBOURNE.VIC.GOV.AU



MCMEIKAN STREET, KENSINGTON

TREE PLANTING WORKS

PROPOSED WESTERN LANDSCAPE, PLAN 1 OF 2

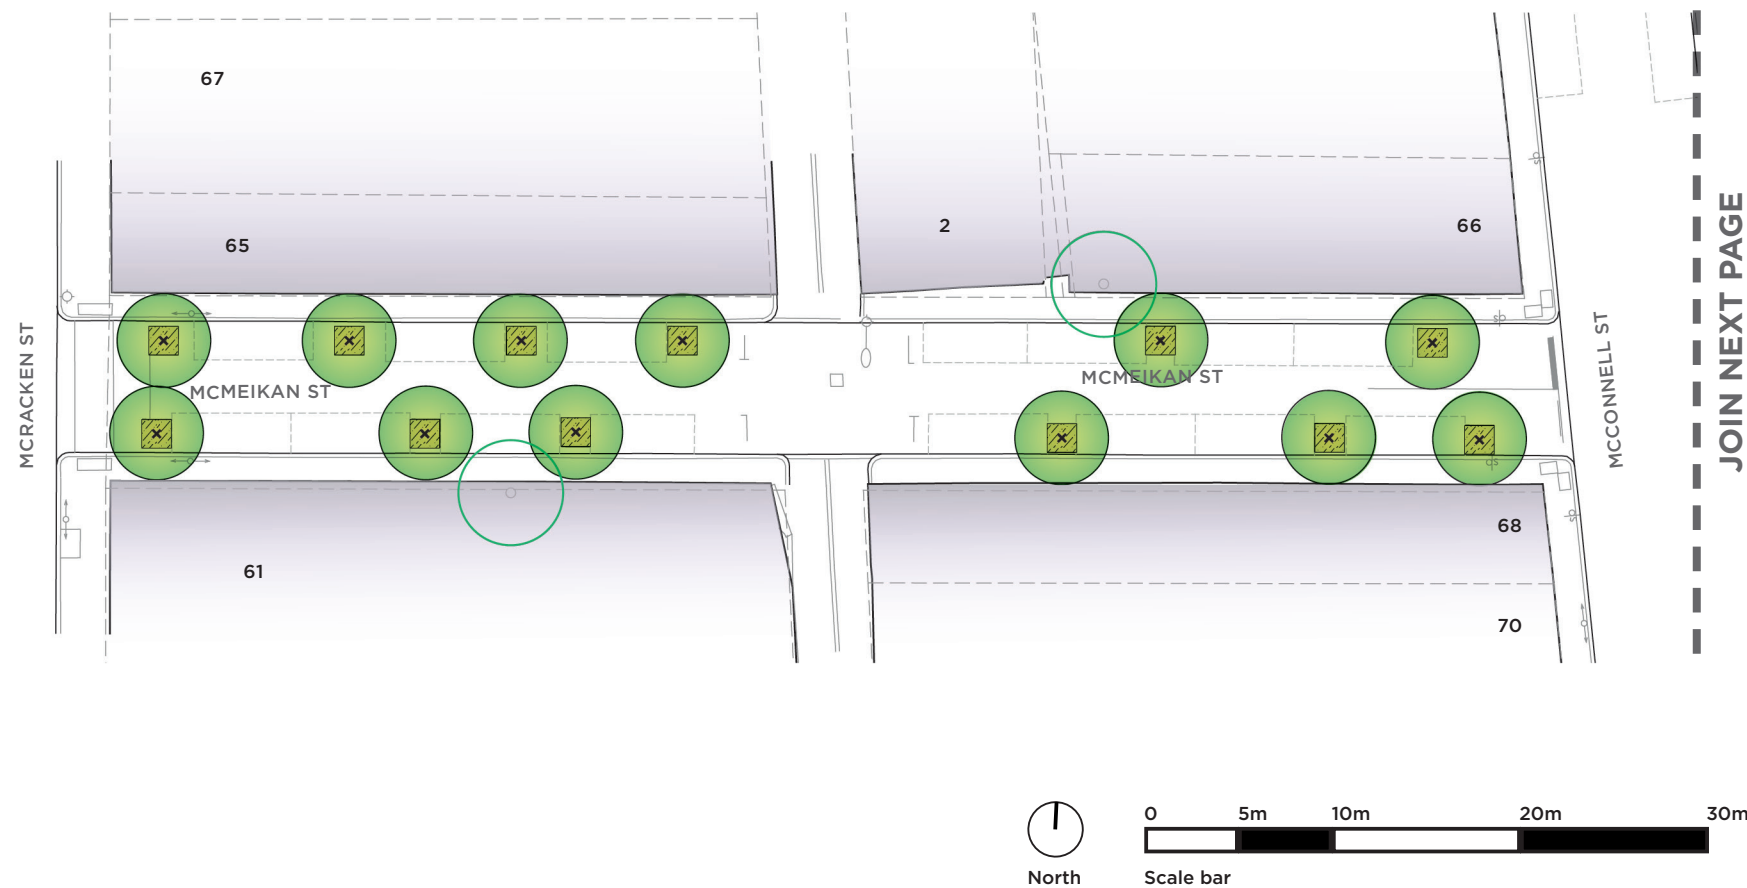

LEGEND

Proposed medium deciduous tree
Nyssa sylvatica

New tree plot

Existing Tree

CONTACT

For further information, please contact
City of Melbourne via:
Telephone: 03 9658 9658
Email: melbournurbanforest@melbourne.vic.gov.au
MELBOURNE.VIC.GOV.AU

PRECINCT PLAN IMPLEMENTATION

The City of Melbourne is proposing to plant new trees in McMeikan Street as part of the implementation of the *Urban Forest Strategy 2012-2032*.

The planting proposal is guided by the principles and recommendations of the *Kensington Urban Forest Precinct Plan*.

PROPOSAL

21 new Black Tupelo trees (*Nyssa sylvatica*), planted in new tree plots within the road, on both sides of the street.

PARKING	
Existing (estimated)	34
Proposed	28

PROPOSED SPECIES




Nyssa sylvatica
Black Tupelo



MCMEIKAN STREET, KENSINGTON

TREE PLANTING WORKS

PROPOSED EASTERN LANDSCAPE, PLAN 2 OF 2

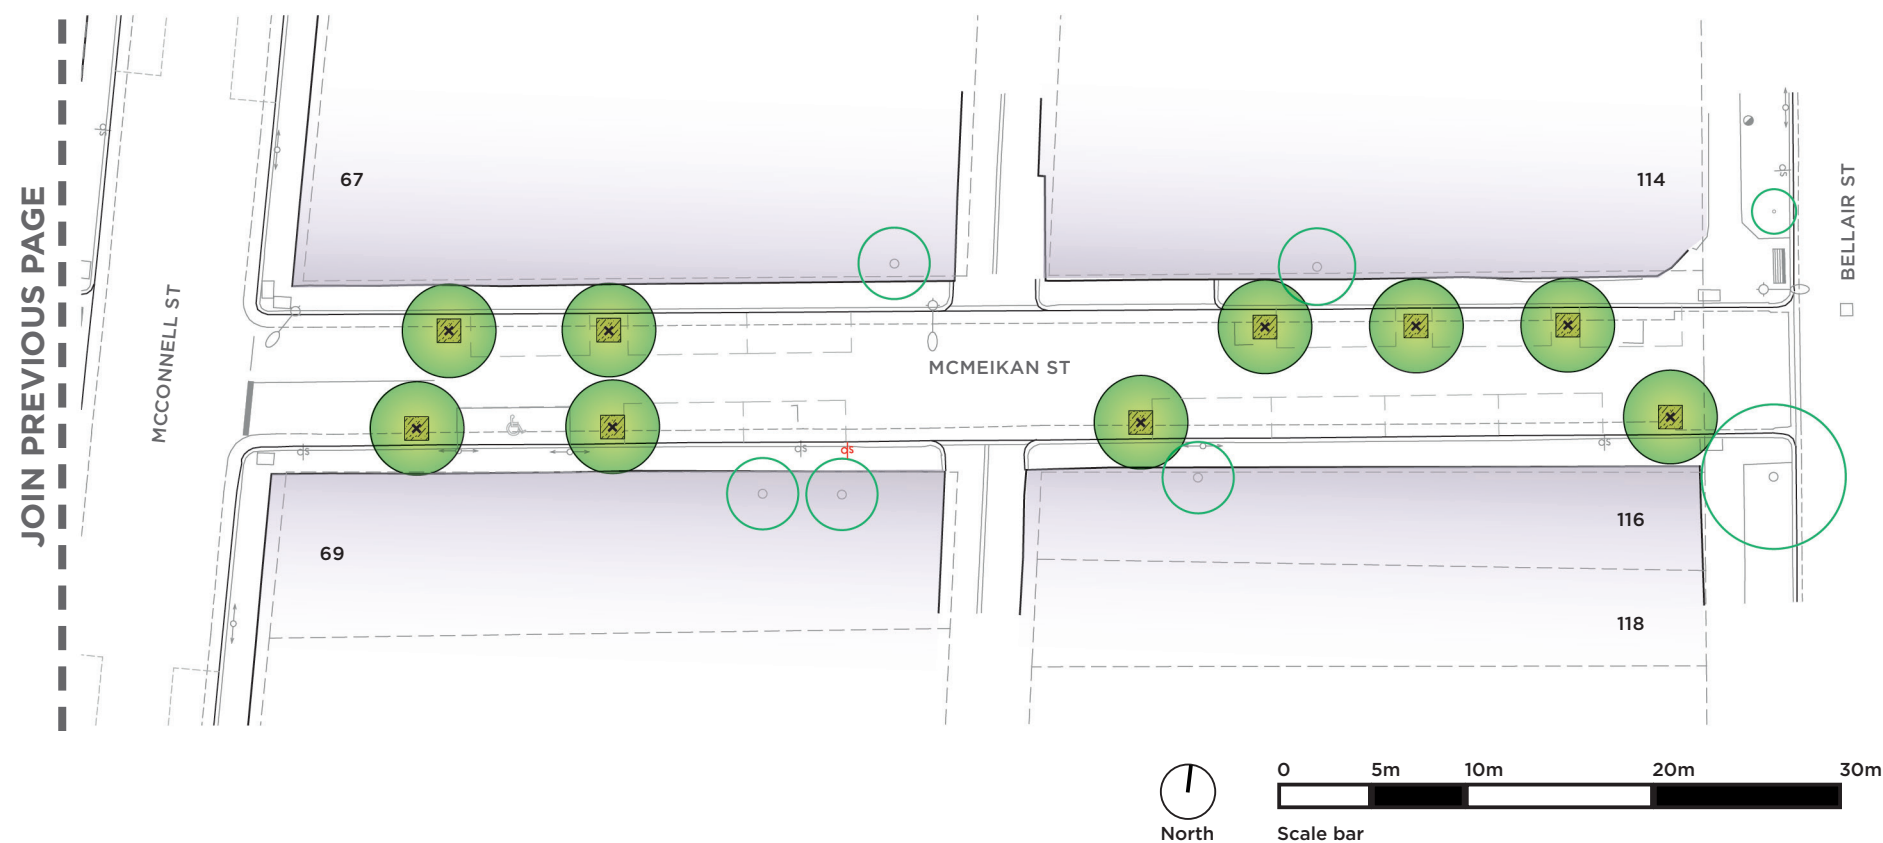

LEGEND

- Proposed medium deciduous tree *Nyssa sylvatica*
- New tree plot
- Existing Tree
- New location for parking / traffic sign

CONTACT

For further information, please contact
City of Melbourne via:
Telephone: 03 9658 9658
Email: melbourneurbanforest@melbourne.vic.gov.au
MELBOURNE.VIC.GOV.AU

PRECINCT PLAN IMPLEMENTATION

The City of Melbourne is proposing to plant new trees in McMeikan Street as part of the implementation of the *Urban Forest Strategy 2012-2032*.

The planting proposal is guided by the principles and recommendations of the *Kensington Urban Forest Precinct Plan*.

PROPOSAL

21 new Black Tupelo trees (*Nyssa sylvatica*), planted in new tree plots within the road, on both sides of the street.

PARKING	
Existing (estimated)	34
Proposed	28

PROPOSED SPECIES




Nyssa sylvatica
Black Tupelo



WIGHT STREET, KENSINGTON

TREE PLANTING WORKS

PROPOSED WESTERN LANDSCAPE, PLAN 1 OF 2

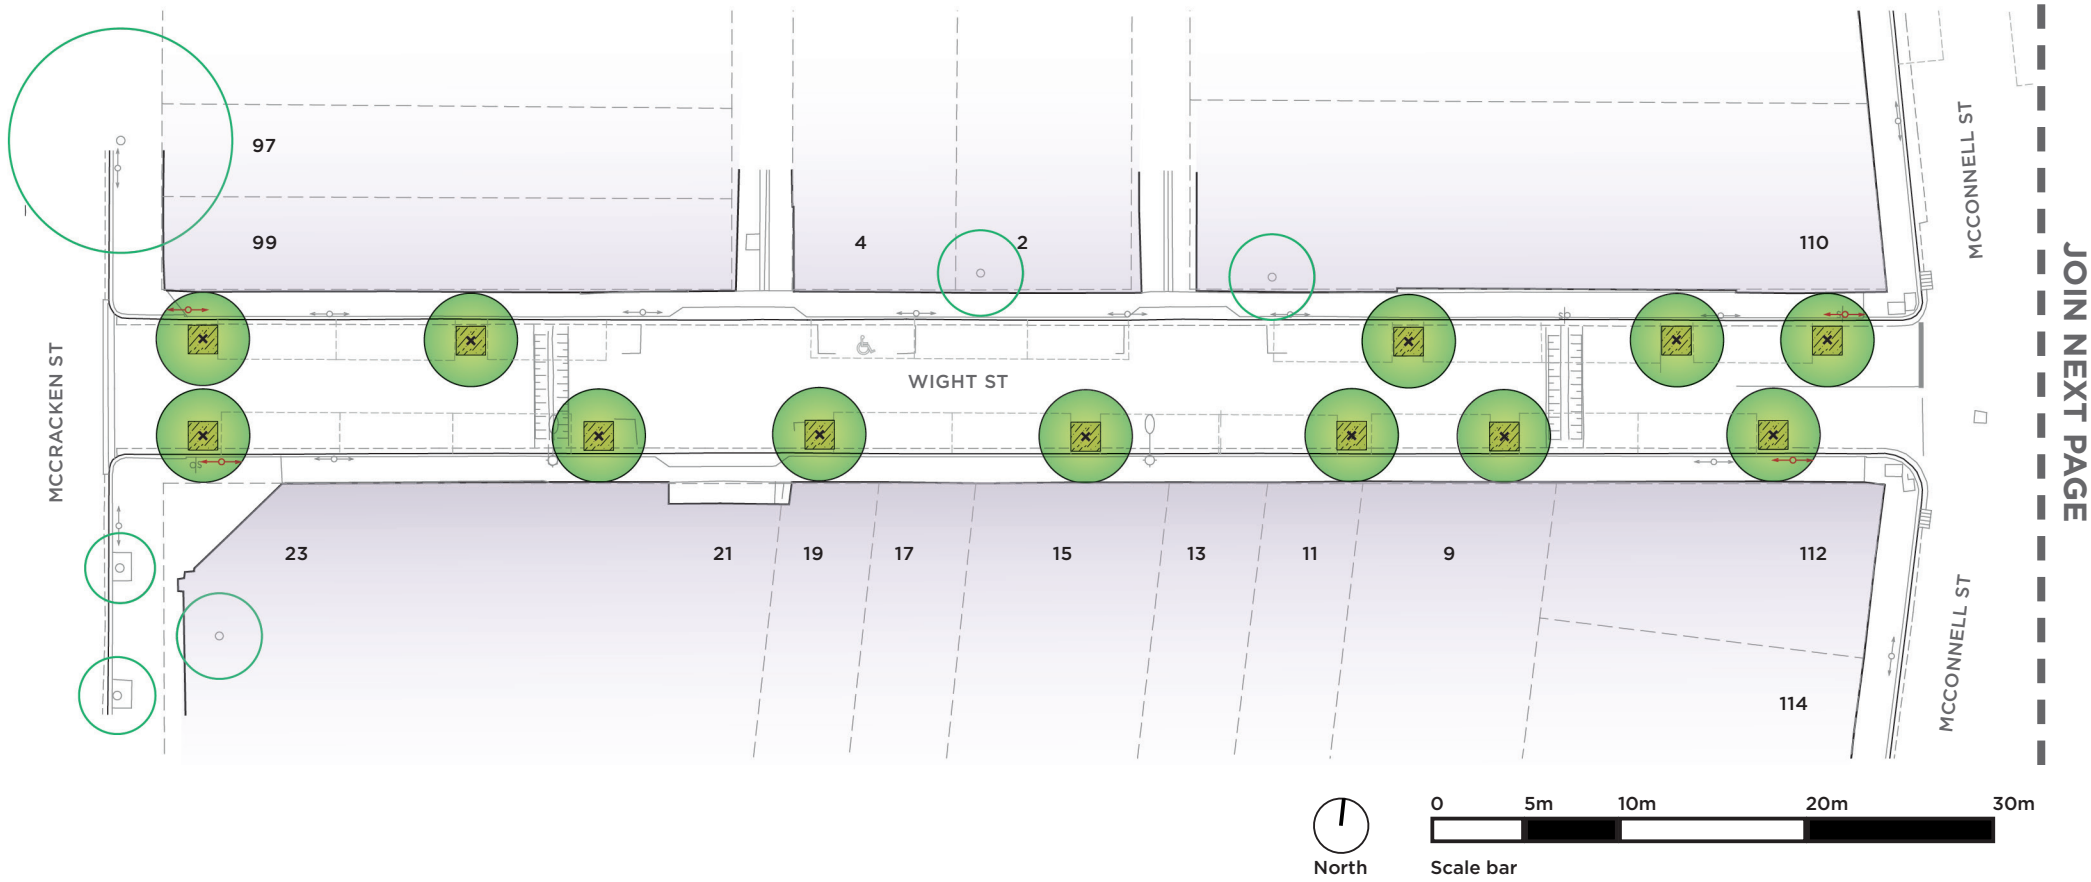

LEGEND

- Proposed large deciduous tree *Quercus acutissima*
- New tree plot
- Existing Tree
- New location for parking / traffic sign

CONTACT

For further information, please contact
City of Melbourne via:
Telephone: 03 9658 9658
Email: melbournurbanforest@melbourne.vic.gov.au
MELBOURNE.VIC.GOV.AU

PRECINCT PLAN IMPLEMENTATION

The City of Melbourne is proposing to plant new trees in Wight Street as part of the implementation of the *Urban Forest Strategy 2012-2032*.

The planting proposal is guided by the principles and recommendations of the *Kensington Urban Forest Precinct Plan*.

PROPOSAL

21 new Sawtooth Oak trees (*Quercus acutissima*), planted in new tree plots within the road, on both sides of the street.

PARKING	
Existing (estimated)	38
Proposed	35

PROPOSED SPECIES




Quercus acutissima
Sawtooth Oak



WIGHT STREET, KENSINGTON

TREE PLANTING WORKS

PROPOSED EASTERN LANDSCAPE, PLAN 2 OF 2

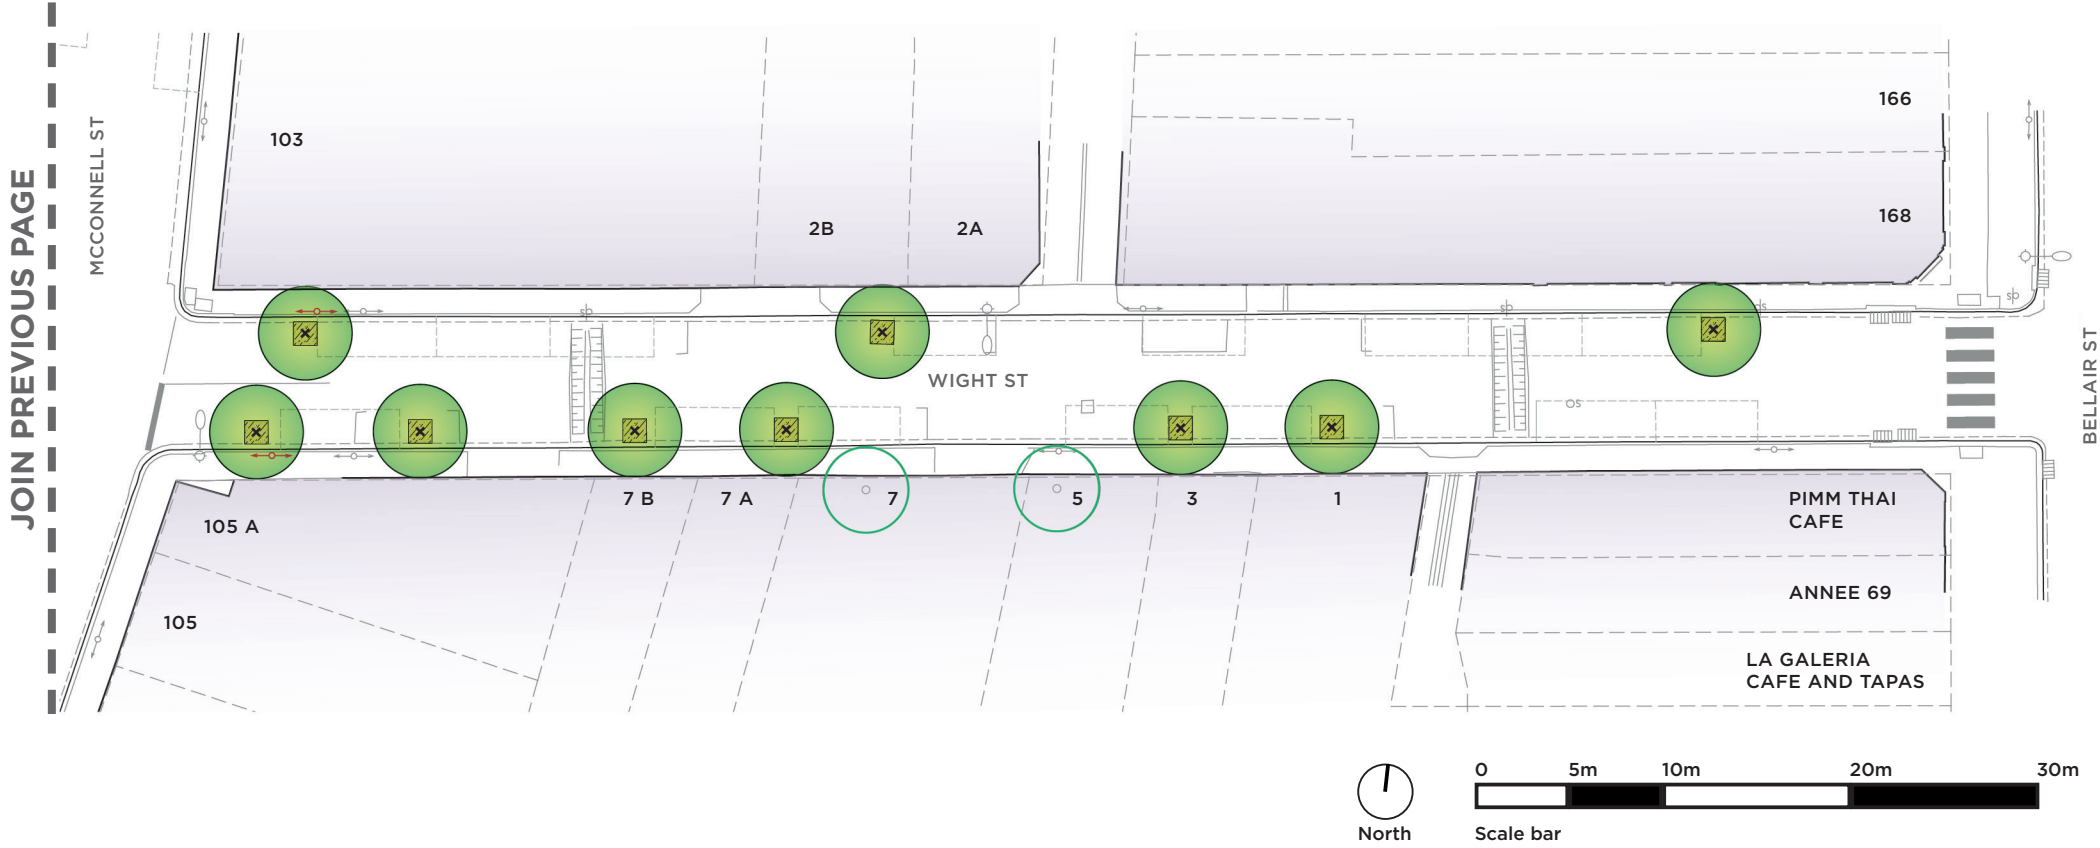

LEGEND

- Proposed large deciduous tree *Quercus acutissima*
- New tree plot
- Existing Tree
- New location for parking / traffic sign

CONTACT

For further information, please contact
City of Melbourne via:
Telephone: 03 9658 9658
Email: melbourneurbanforest@melbourne.vic.gov.au
MELBOURNE.VIC.GOV.AU

PRECINCT PLAN IMPLEMENTATION

The City of Melbourne is proposing to plant new trees in Wight Street as part of the implementation of the *Urban Forest Strategy 2012-2032*.

The planting proposal is guided by the principles and recommendations of the *Kensington Urban Forest Precinct Plan*.

PROPOSAL

21 new Sawtooth Oak trees (*Quercus acutissima*), planted in new tree plots within the road, on both sides of the street.

PARKING	
Existing (estimated)	38
Proposed	35

PROPOSED SPECIES



Quercus acutissima
Sawtooth Oak

