




MILES AND DODDS PROJECT DRAFT CONCEPT PLAN

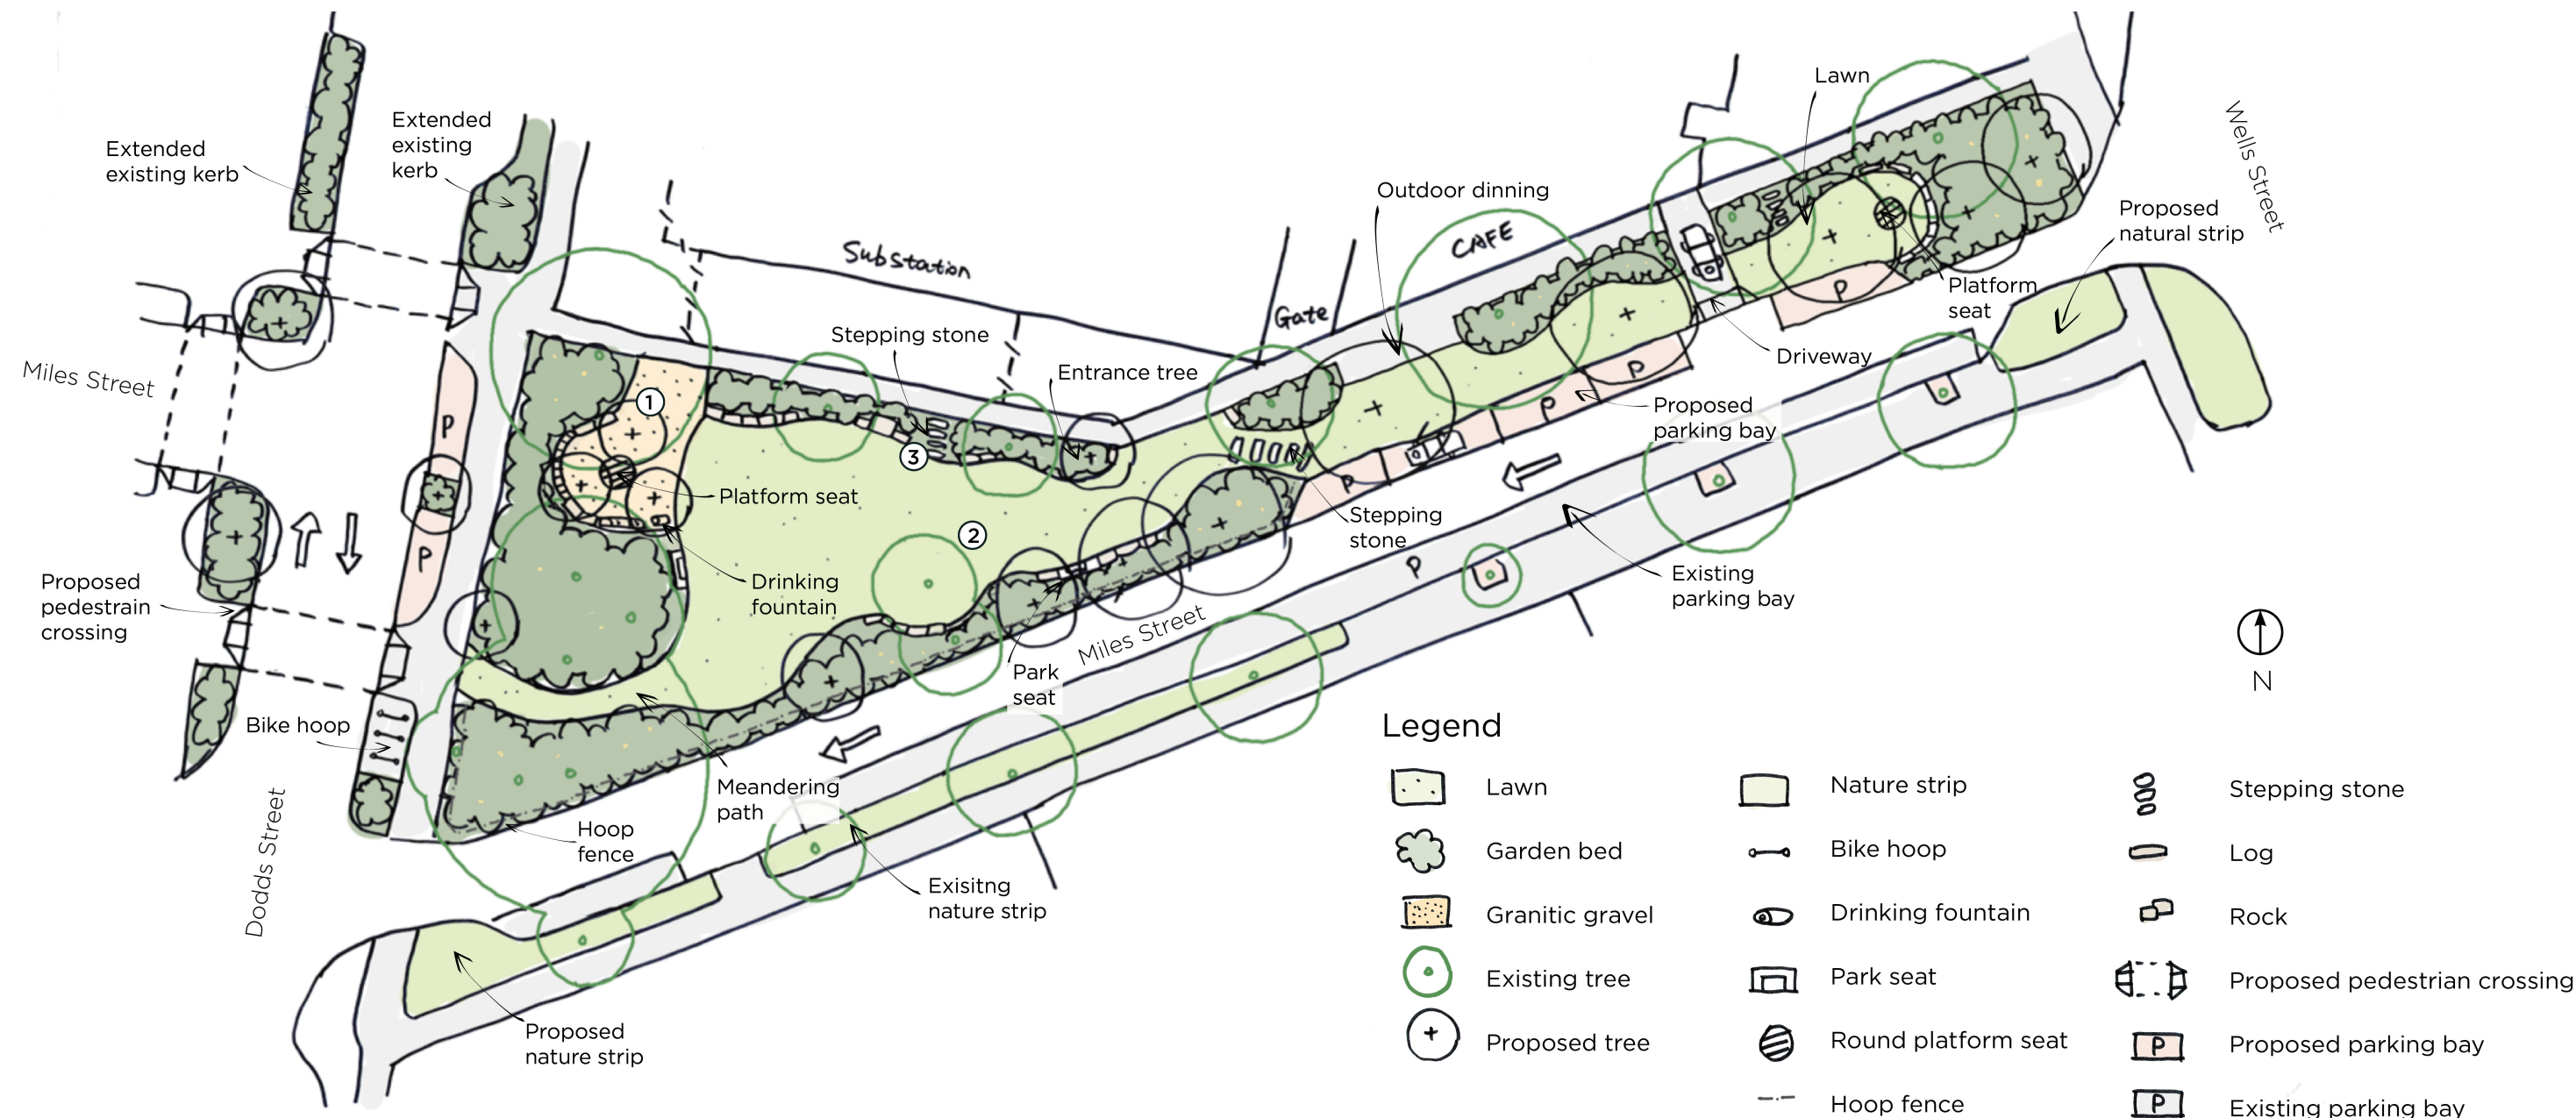

① Seating area

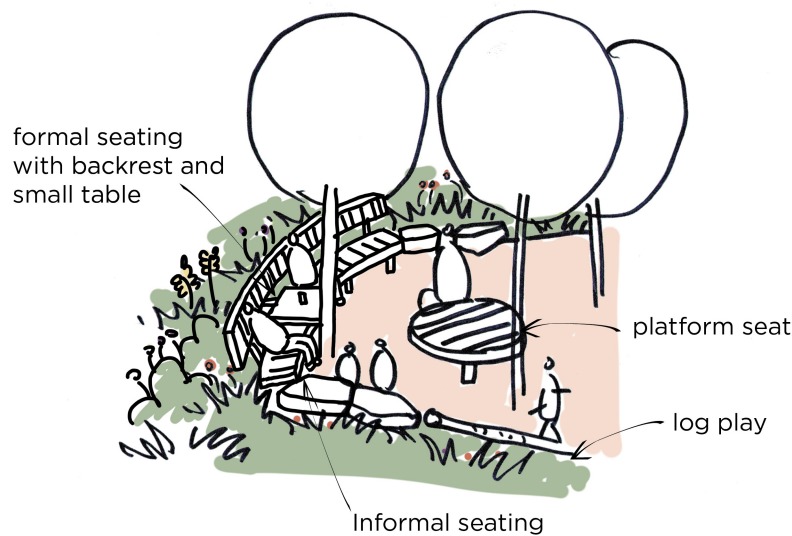

② Lawn

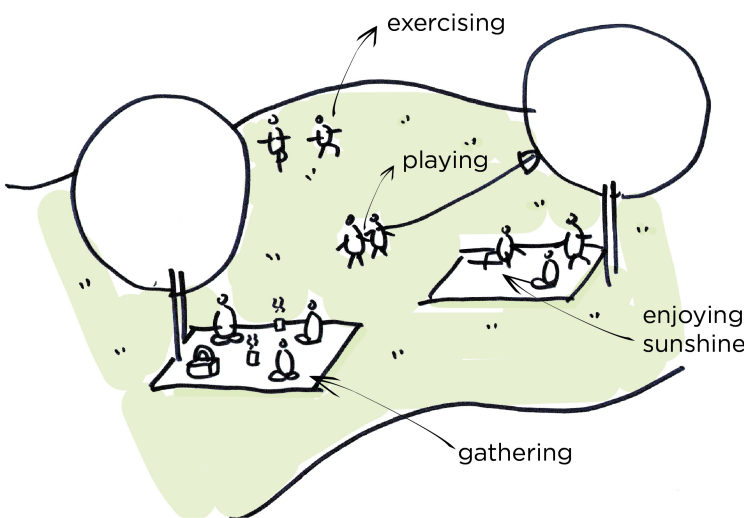

③ Garden bed

