


HAWKE STREET GREENING

CONCEPT DESIGN

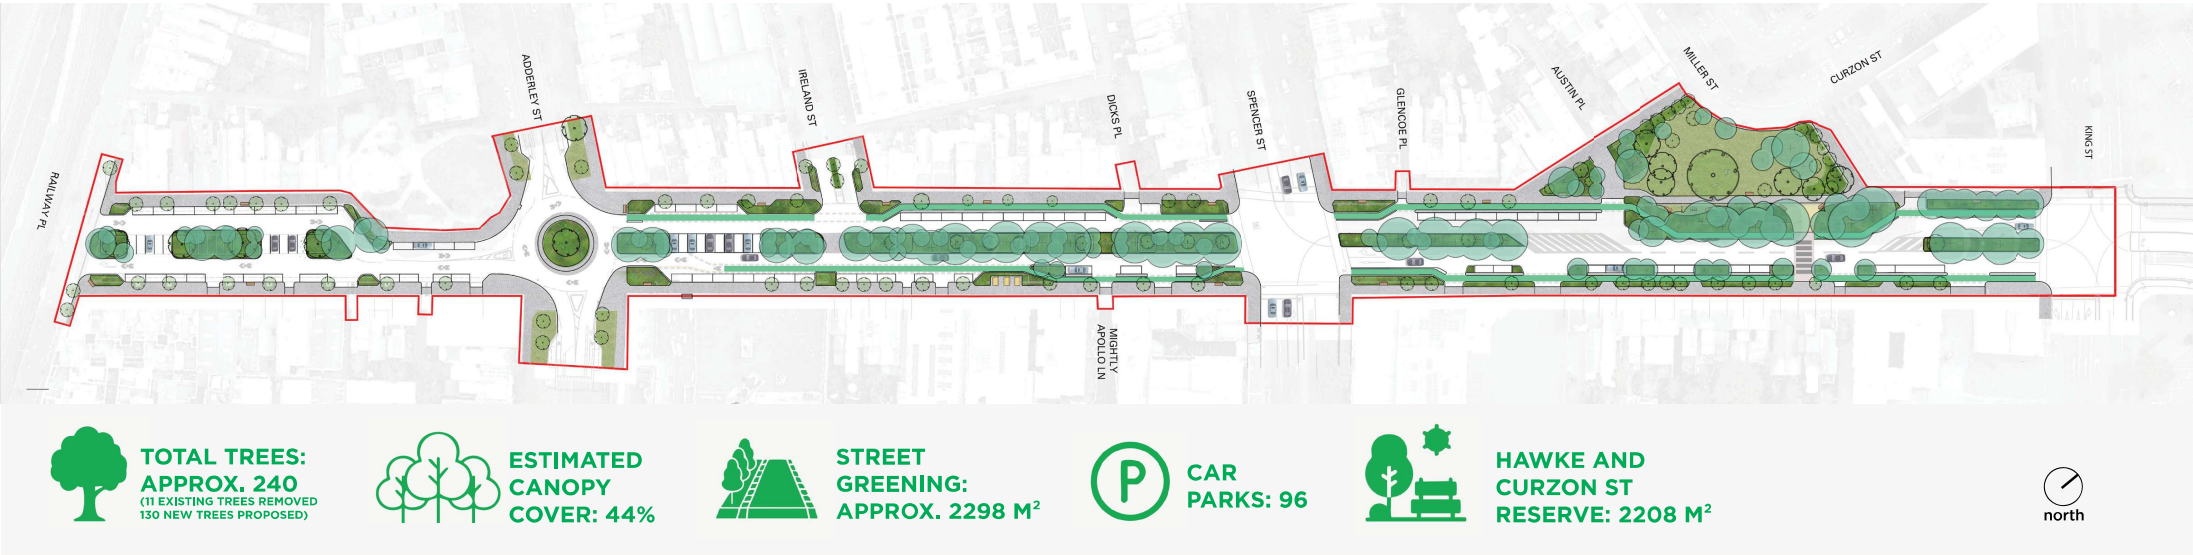

- Proposed greening - grass
- Proposed greening - garden bed
- Existing trees to be retained
- Proposed trees
- Proposed cycle lane