


PROPOSED LANDSCAPE CONCEPT PLAN

Separated
bicycle lanes to be
delivered by Metro

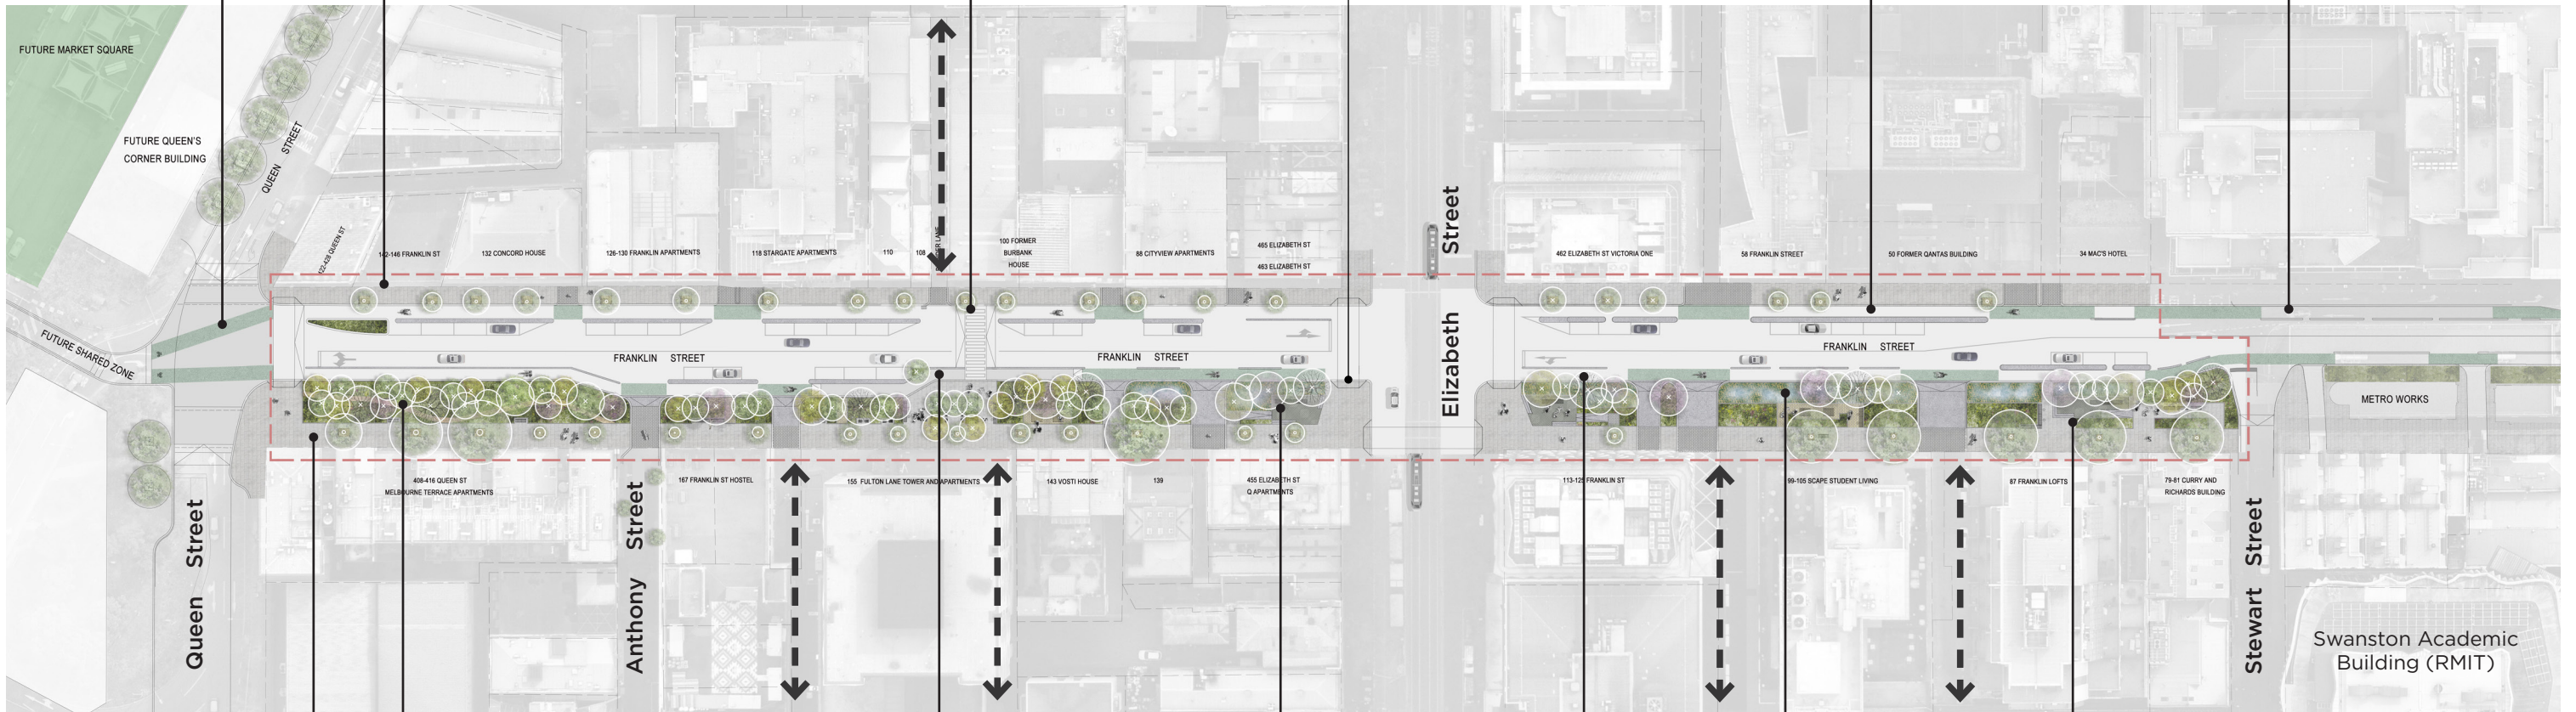


north

- 31% permeable surfaces
- 500m² of rain gardens
- 145m² of decking to view raingardens

FRANKLIN STREET

PROPOSED LANDSCAPE CONCEPT PLAN

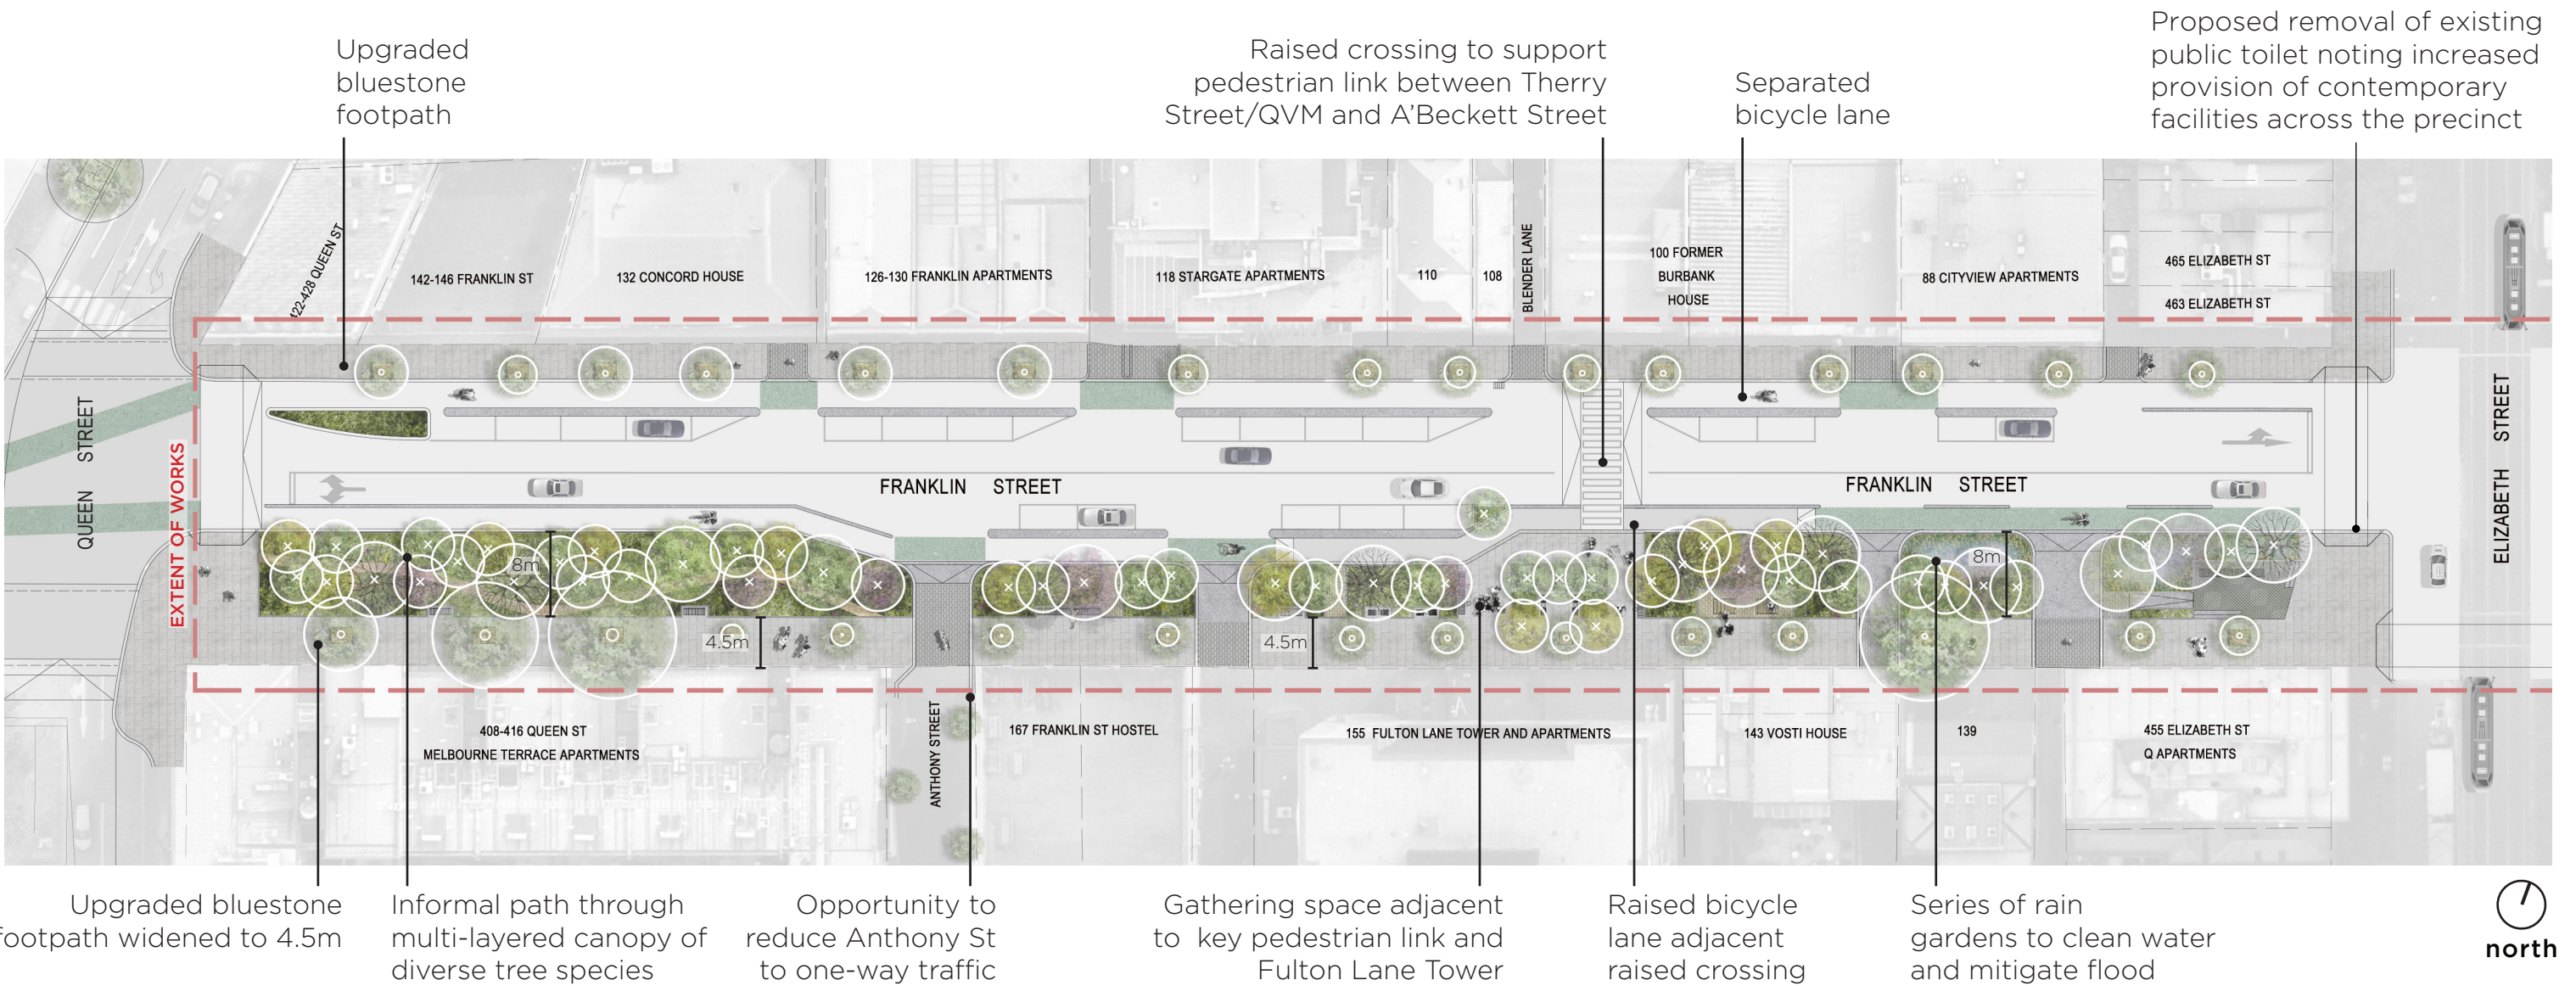

Provide a safe and generous journey between State Library Station and QVM

- Widened southern footpath
- 700m of protected bicycle lanes
- New pedestrian crossing adjacent Blender Lane
- 31 car parking spaces to support local needs

Create a place for people to connect with nature

- 40% tree canopy cover target
- Multi-layered canopy of diverse tree species
- 1300m² of biodiversity-focused garden beds

Express layers of history in creative and integrated ways

- Integrated public art in partnership with Wurundjeri Woi Wurrung Cultural Heritage Aboriginal Corporation

Create diverse moments for public life and interaction

- Series of gathering spaces aligned to key destinations and uses
- Informal nature walk immersed in biodiversity planting and shade from trees

Reveal underlying hydrology and mitigate flood risks


- 31% permeable surfaces
- 500m² of rain gardens
- 145m² of decking to view raingardens

LEGEND

	Bluestone Pavers		Permeable Pavement
	Small Bluestone Pavers		Omni Grip Bike Path
	Asphalt		Garden Bed
	FRP Decking		Rain Garden




Proposed trees

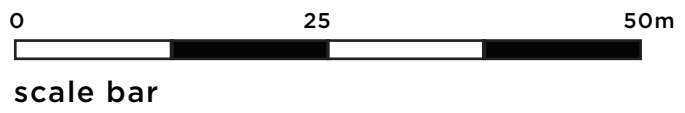

FRANKLIN STREET

PROPOSED LANDSCAPE CONCEPT PLAN

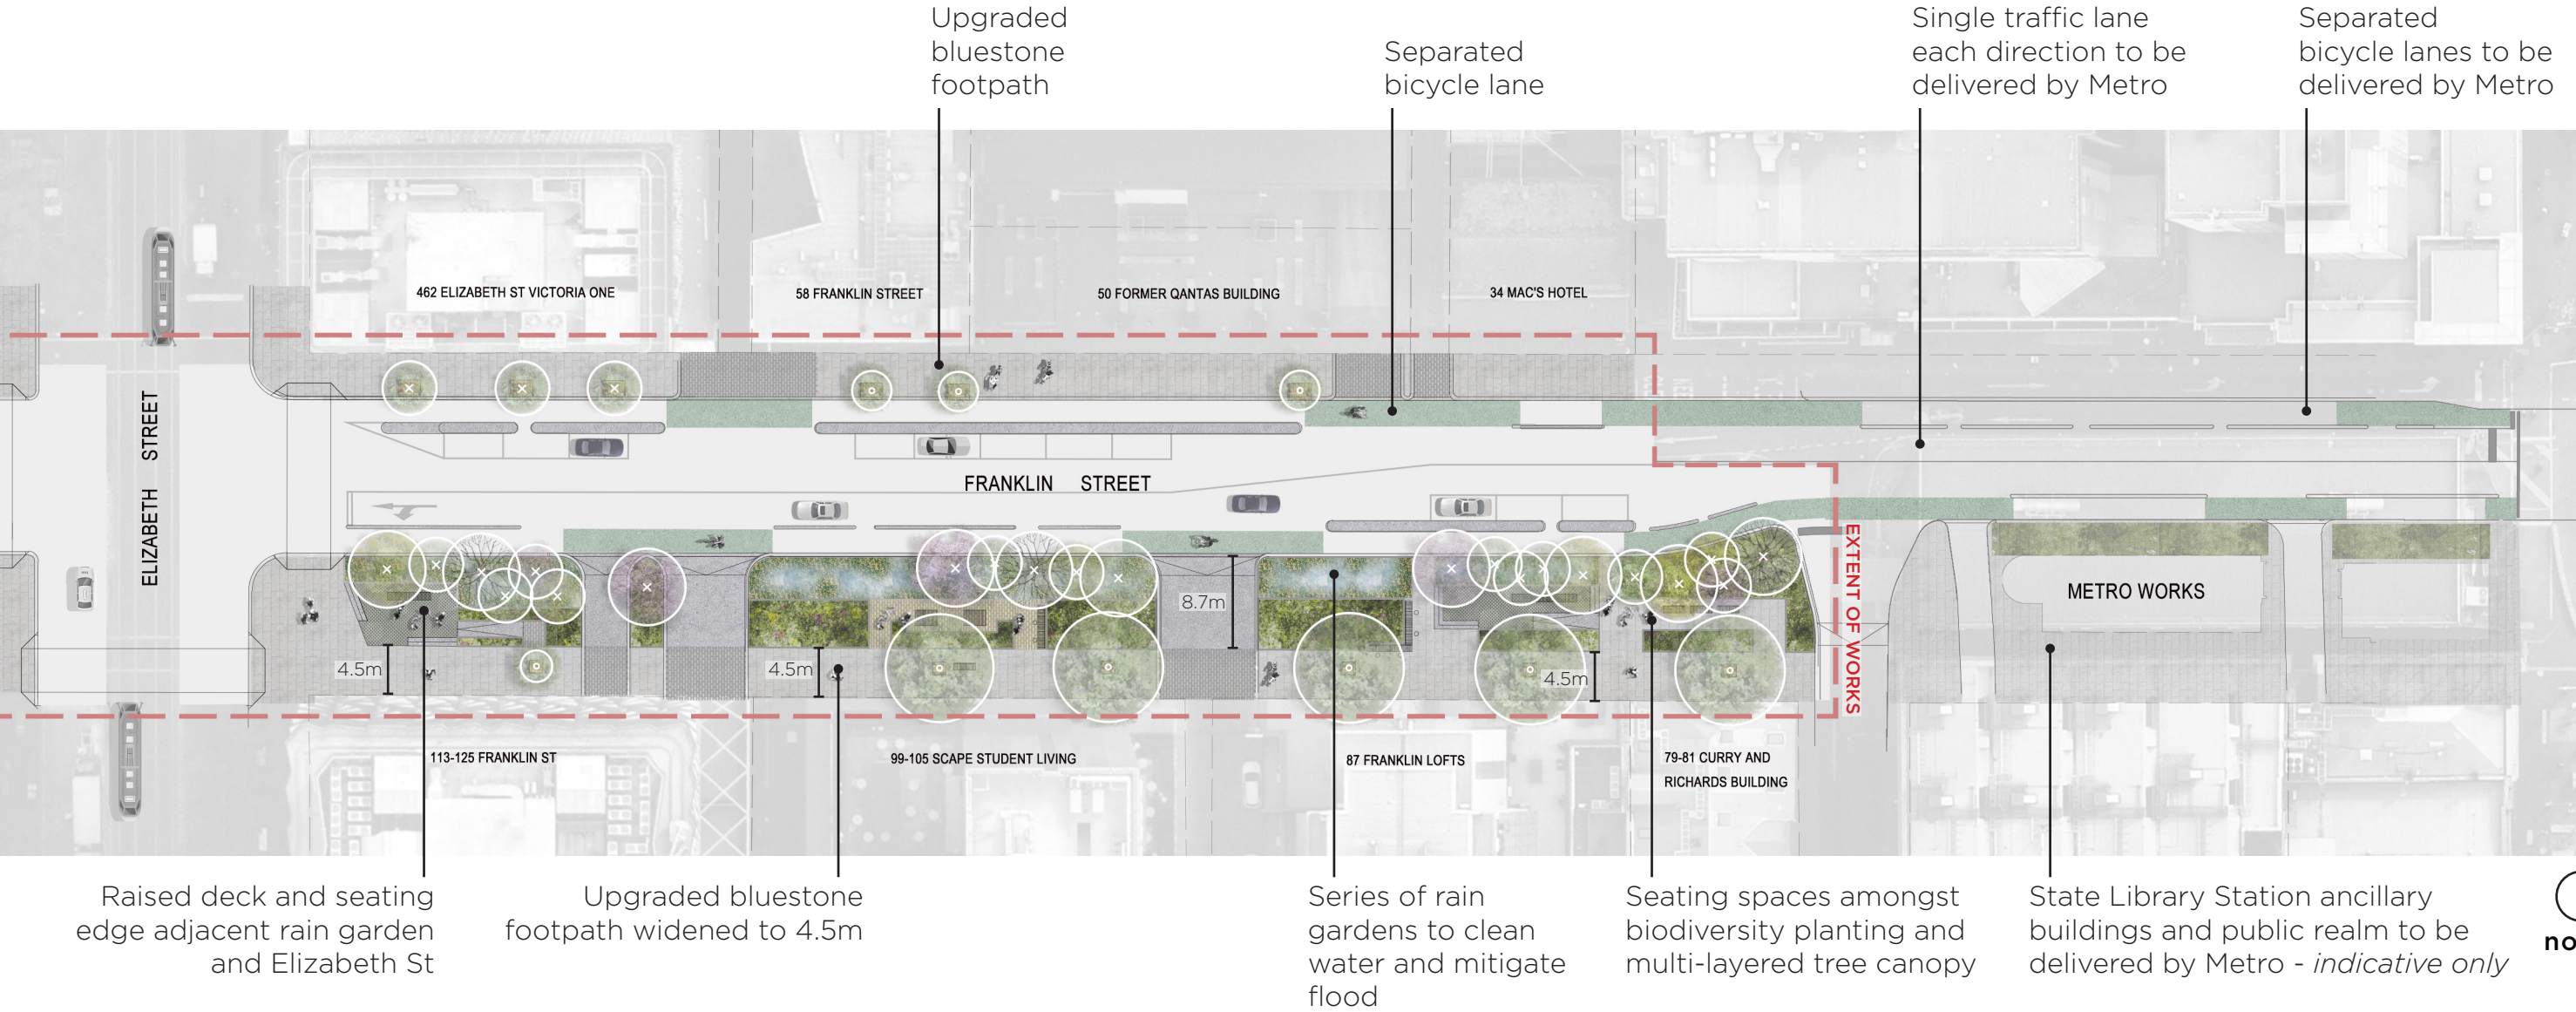

Provide a safe and generous journey between State Library Station and QVM

- Widened southern footpath
- 700m of protected bicycle lanes
- New pedestrian crossing adjacent Blender Lane
- 31 car parking spaces to support local needs

Create a place for people to connect with nature

- 40% tree canopy cover target
- Multi-layered canopy of diverse tree species
- 1300m² of biodiversity-focused garden beds

Express layers of history in creative and integrated ways

- Integrated public art in partnership with Wurundjeri Woi Wurrung Cultural Heritage Aboriginal Corporation

Create diverse moments for public life and interaction

- Series of gathering spaces aligned to key destinations and uses
- Informal nature walk immersed in biodiversity planting and shade from trees

Reveal underlying hydrology and mitigate flood risks

- 31% permeable surfaces
- 500m² of rain gardens
- 145m² of decking to view raingardens